CONE BAY
MPA FISH FARMS PTY LTD
AQUACULTURE LICENCE VARIATION APPLICATION - SITE PLAN

ALL THAT PORTION OF TERRITORIAL LAND & WATER WITHIN THE BOUNDARY DESCRIBED AND COLOURED GREEN ON THE PLAN BELOW COMPRISING A TOTAL AREA OF 644 HECTARES

Boundary Coordinates: Datum GDA94

Point	Longitude	Latitude
1	16° 27.589' S	123° 27.487' E
2	16° 26.330' S	123° 28.098' E
3	16° 26.814' S	123° 29.152' E
4	16° 27.670' S	123° 28.737' E
5	16° 27.963' S	123° 29.324' E
6	16° 28.395' S	123° 29.090' E
7	16° 27.939' S	123° 29.337' E
8	16° 29.692' S	123° 32.825' E
9	16° 30.173' S	123° 32.566' E
10	16° 28.419' S	123° 29.077' E

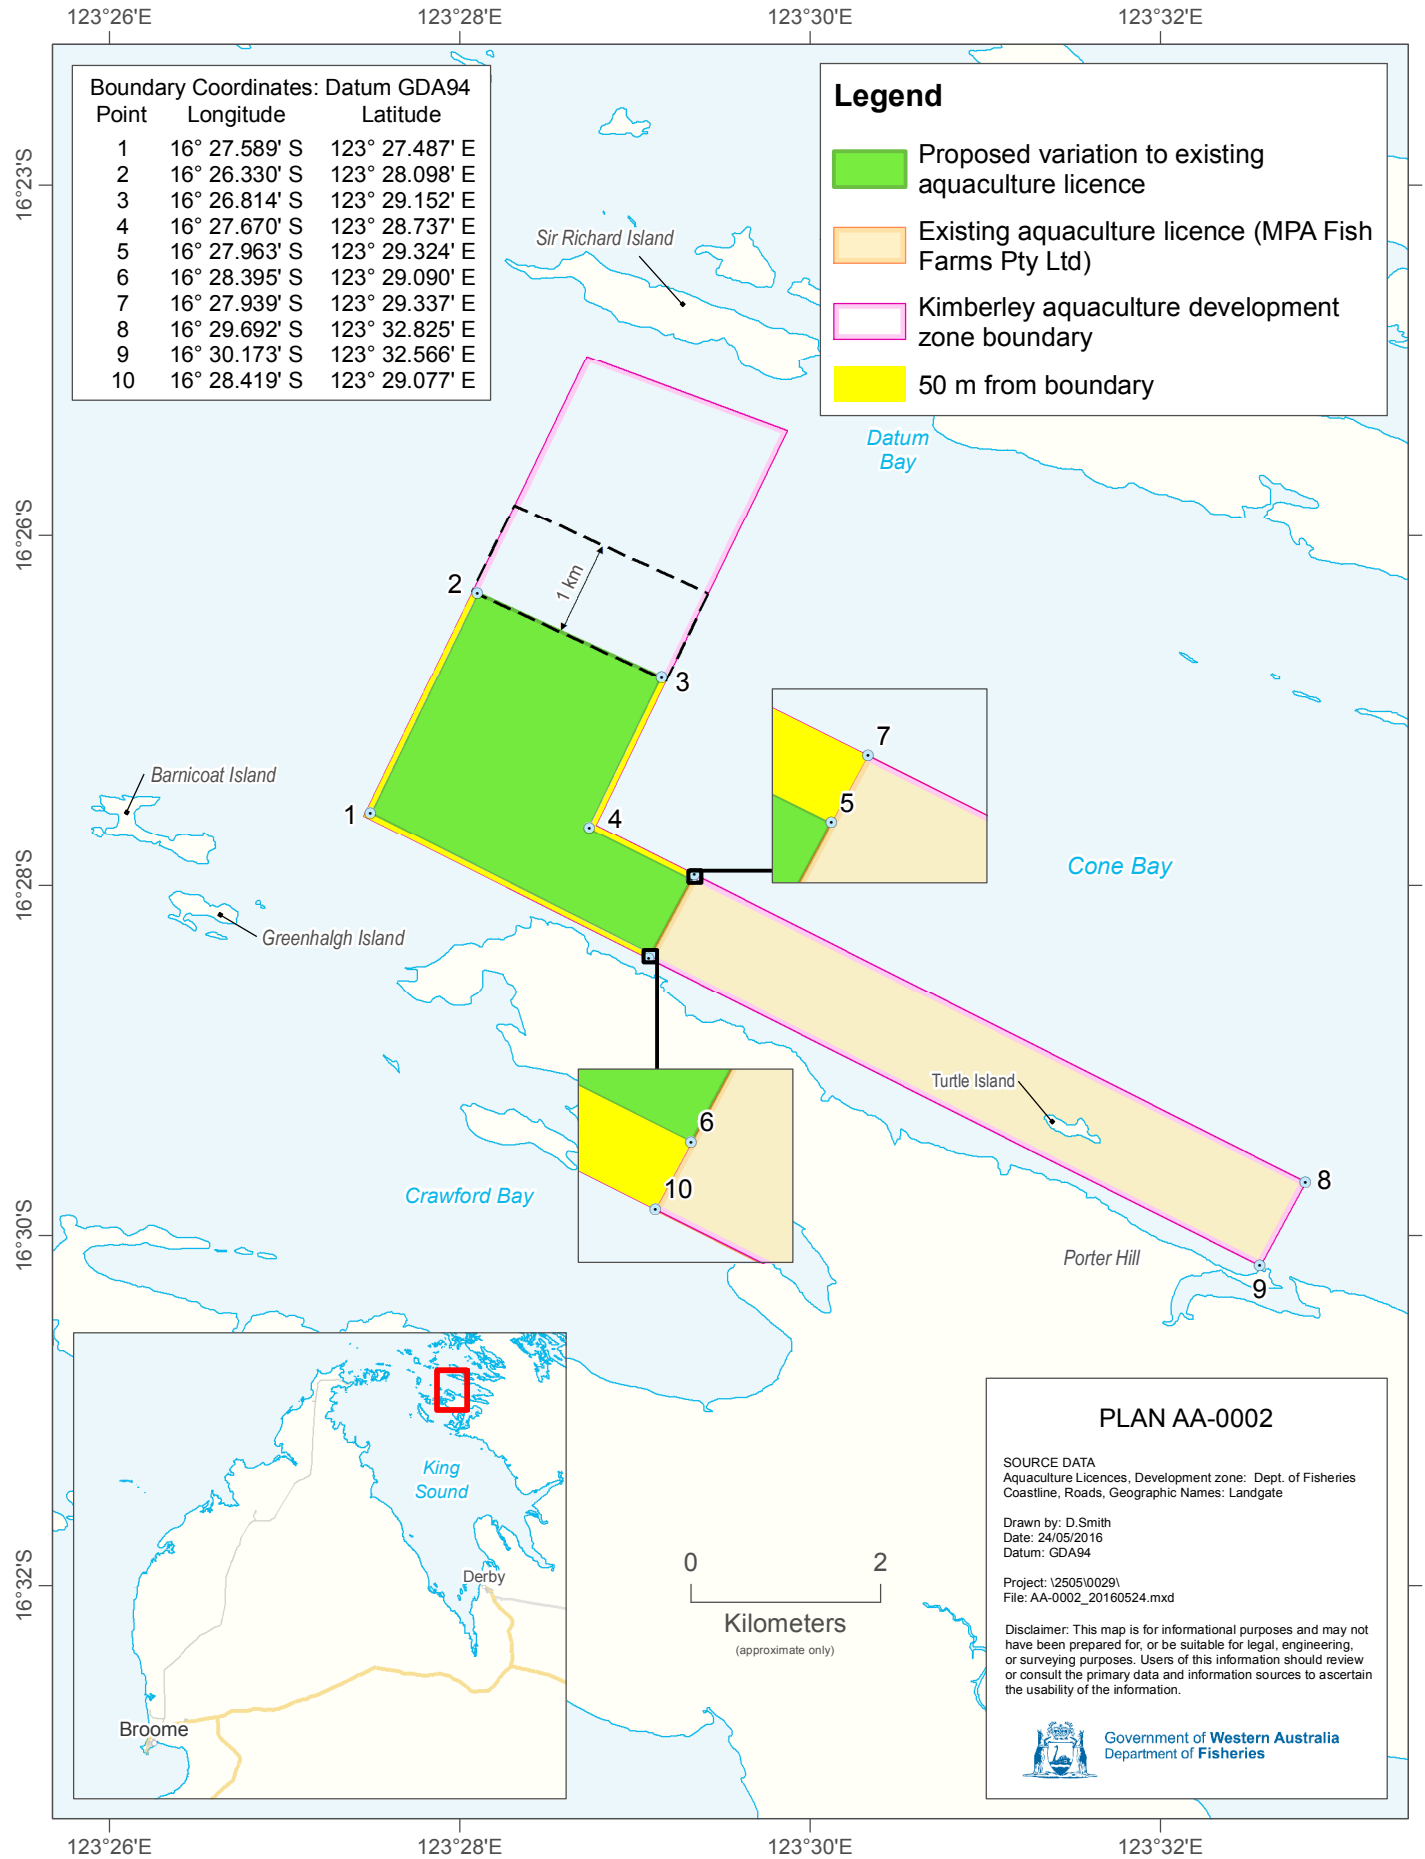

PLAN AA-0002

SOURCE DATA
Aquaculture Licences, Development zone: Dept. of Fisheries
Coastline, Roads, Geographic Names: Landgate

Drawn by: D.Smith
Date: 24/05/2016
Datum: GDA94

Project: \2505\0029\
File: AA-0002_20160524.mxd

Disclaimer: This map is for informational purposes and may not have been prepared for, or be suitable for legal, engineering, or surveying purposes. Users of this information should review or consult the primary data and information sources to ascertain the usability of the information.

Government of Western Australia
Department of Fisheries